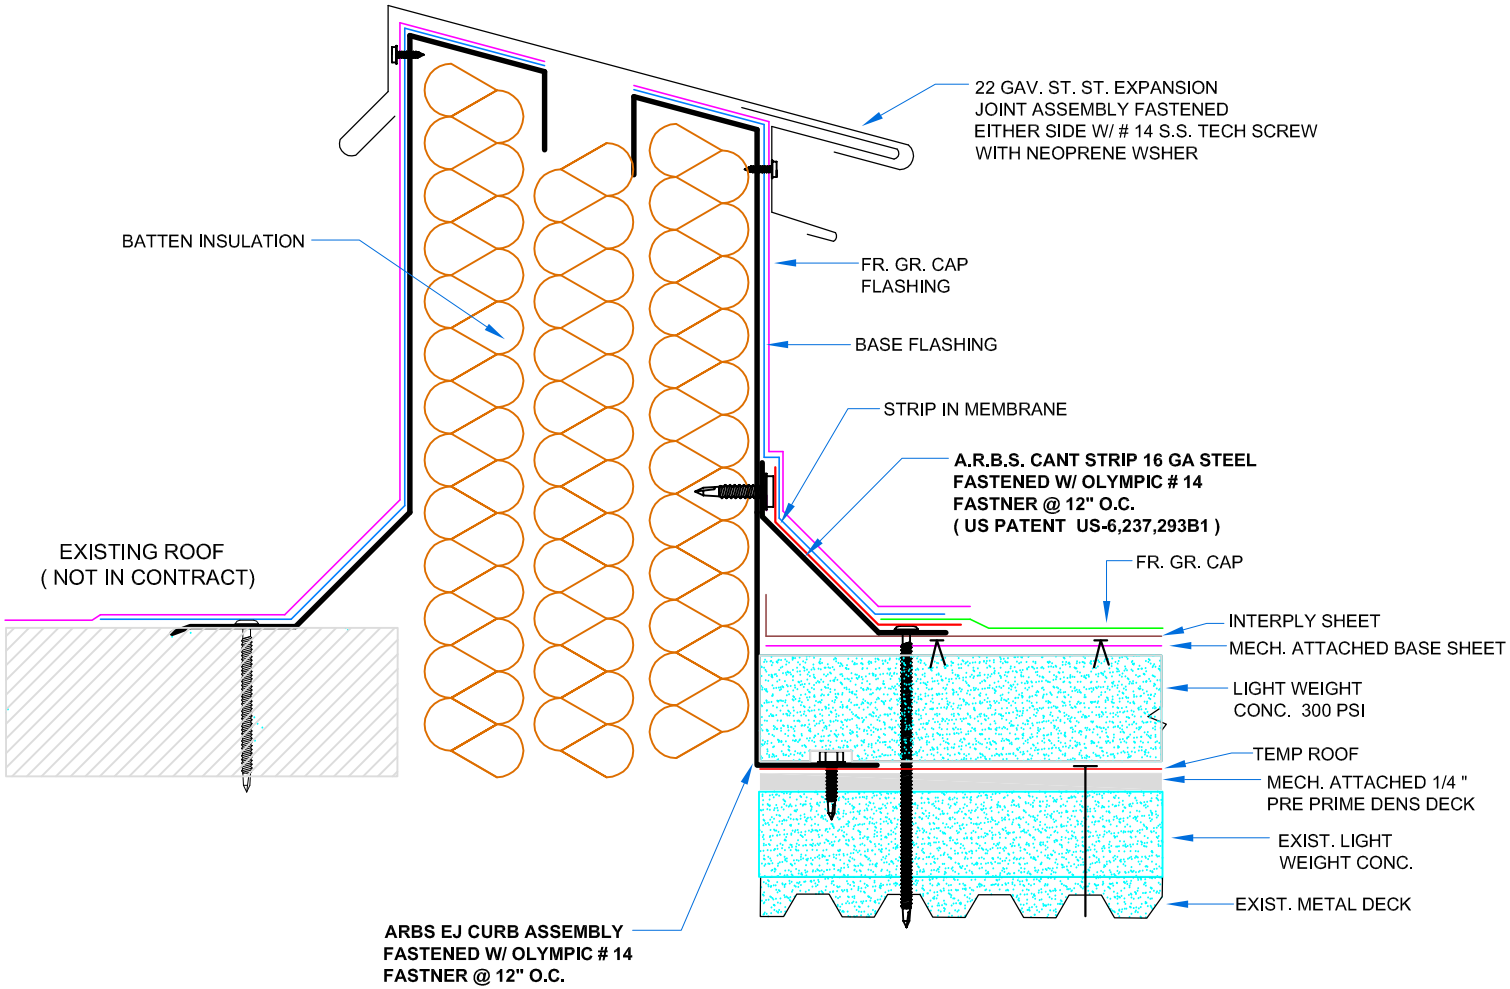
22 GAV. ST. ST. EXPANSION
JOINT ASSEMBLY FASTENED
EITHER SIDE W/ # 14 S.S. TECH SCREW
WITH NEOPRENE WSHER
BATTEN INSULATION
FR. GR. CAP
FLASHING
BASE FLASHING
STRIP IN MEMBRANE
A.R.B.S. CANT STRIP 16 GA STEEL
FASTENED W/ OLYMPIC # 14
FASTNER @ 12" O.C.
(US PATENT US-6,237,293B1)
EXISTING ROOF
(NOT IN CONTRACT)
FR. GR. CAP
INTERPLY SHEET
MECH. ATTACHED BASE SHEET
LIGHT WEIGHT
CONC. 300 PSI
TEMP ROOF
MECH. ATTACHED 1/4 "
PRE PRIME DENS DECK
EXIST. LIGHT
WEIGHT CONC.
EXIST. METAL DECK
ARBS EJ CURB ASSEMBLY
FASTENED W/ OLYMPIC # 14
FASTNER @ 12" O.C.